


 sensor nodes

 base station

 relay nodes



01
- 06
THIRD FLOOR PLAN
SCALE 1: 300 M

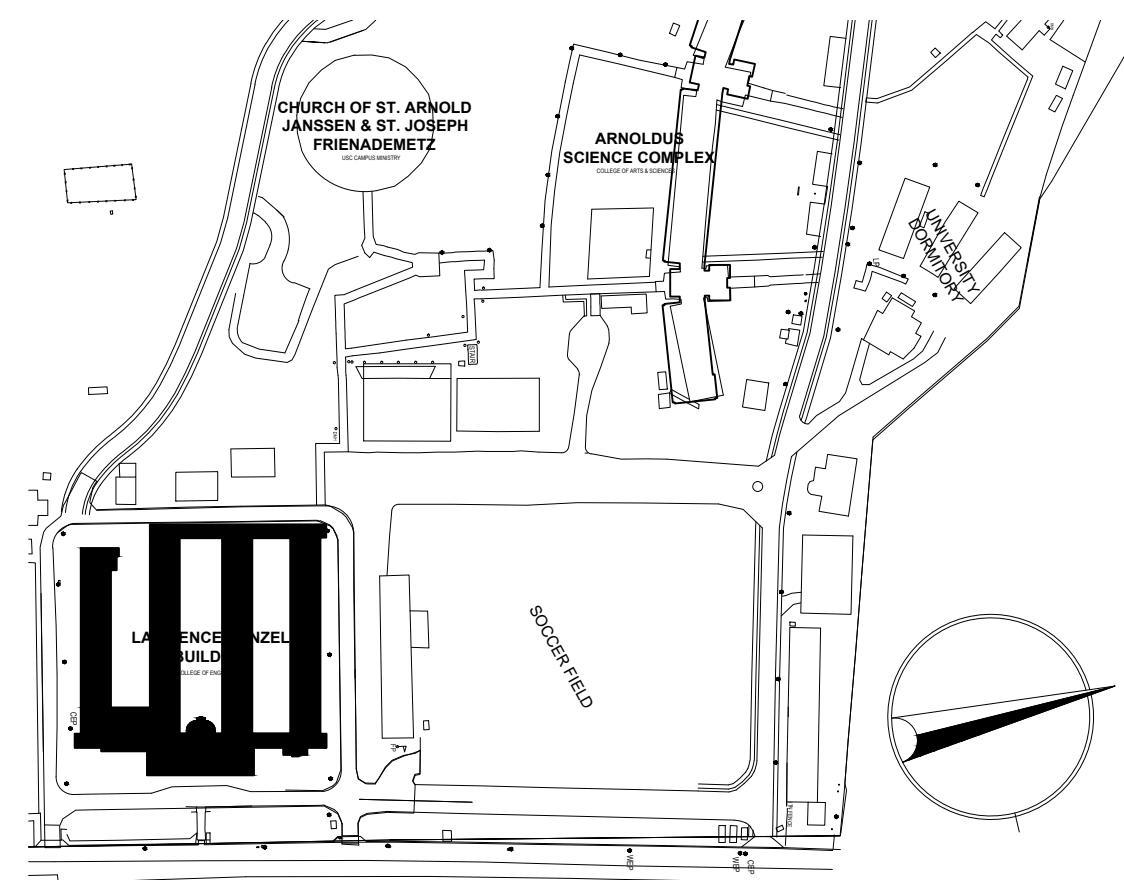

02
- A000
KEY PLAN
NTS



ELLIS A. PUERTO
ARCHITECT

PRC NO. :	VALIDITY :
IAPOA NO. :	O.R. NO. : DATE:
PTR NO. :	DATE :
PLACE :	TIN :

R.A. 9266 ARTICLE IV SEC. 33
DRAWINGS AND SPECIFICATIONS AND OTHER CONTRACT DOCUMENTS DULY SIGNED, STAMPED OR SEALED, AS INSTRUMENTS OF SERVICE, ARE THE INTELLECTUAL PROPERTY AND DOCUMENTS OF THE ARCHITECT. WHETHER THE OBJECT FOR WHICH THEY ARE MADE IS EXECUTED OR NOT, IT SHALL BE UNLAWFUL FOR ANY PERSON TO DUPLICATE OR TO MAKE COPIES OF SAID DOCUMENTS FOR USE IN THE REPETITION OF AND FOR OTHER PROJECTS OR BUILDINGS, WHETHER EXECUTED PARTLY OR IN WHOLE, WITHOUT THE WRITTEN CONSENT OF ARCHITECT OR AUTHOR OF SAID DOCUMENTS.

PROJECT TITLE:

OWNER:

LOCATION:

UNIVERSITY OF SAN CARLOS
TALAMBAN, CEBU CITY, PHILIPPINES

AS NOTED BY
LAWRENCE BUNZEL BUILDING

SHEET CONTENTS
THIRD FLOOR PLAN
ENCODED BY: MARK V. MEDRANO
REVISED BY:

REVISIONS

1
2
3

APPROVED:

FR. DIONISIO M. MIRANDA, SVD
PRESIDENT

ADDRESS:

CONTRACT DRAWING NO.

A-005
A-000

DATE: